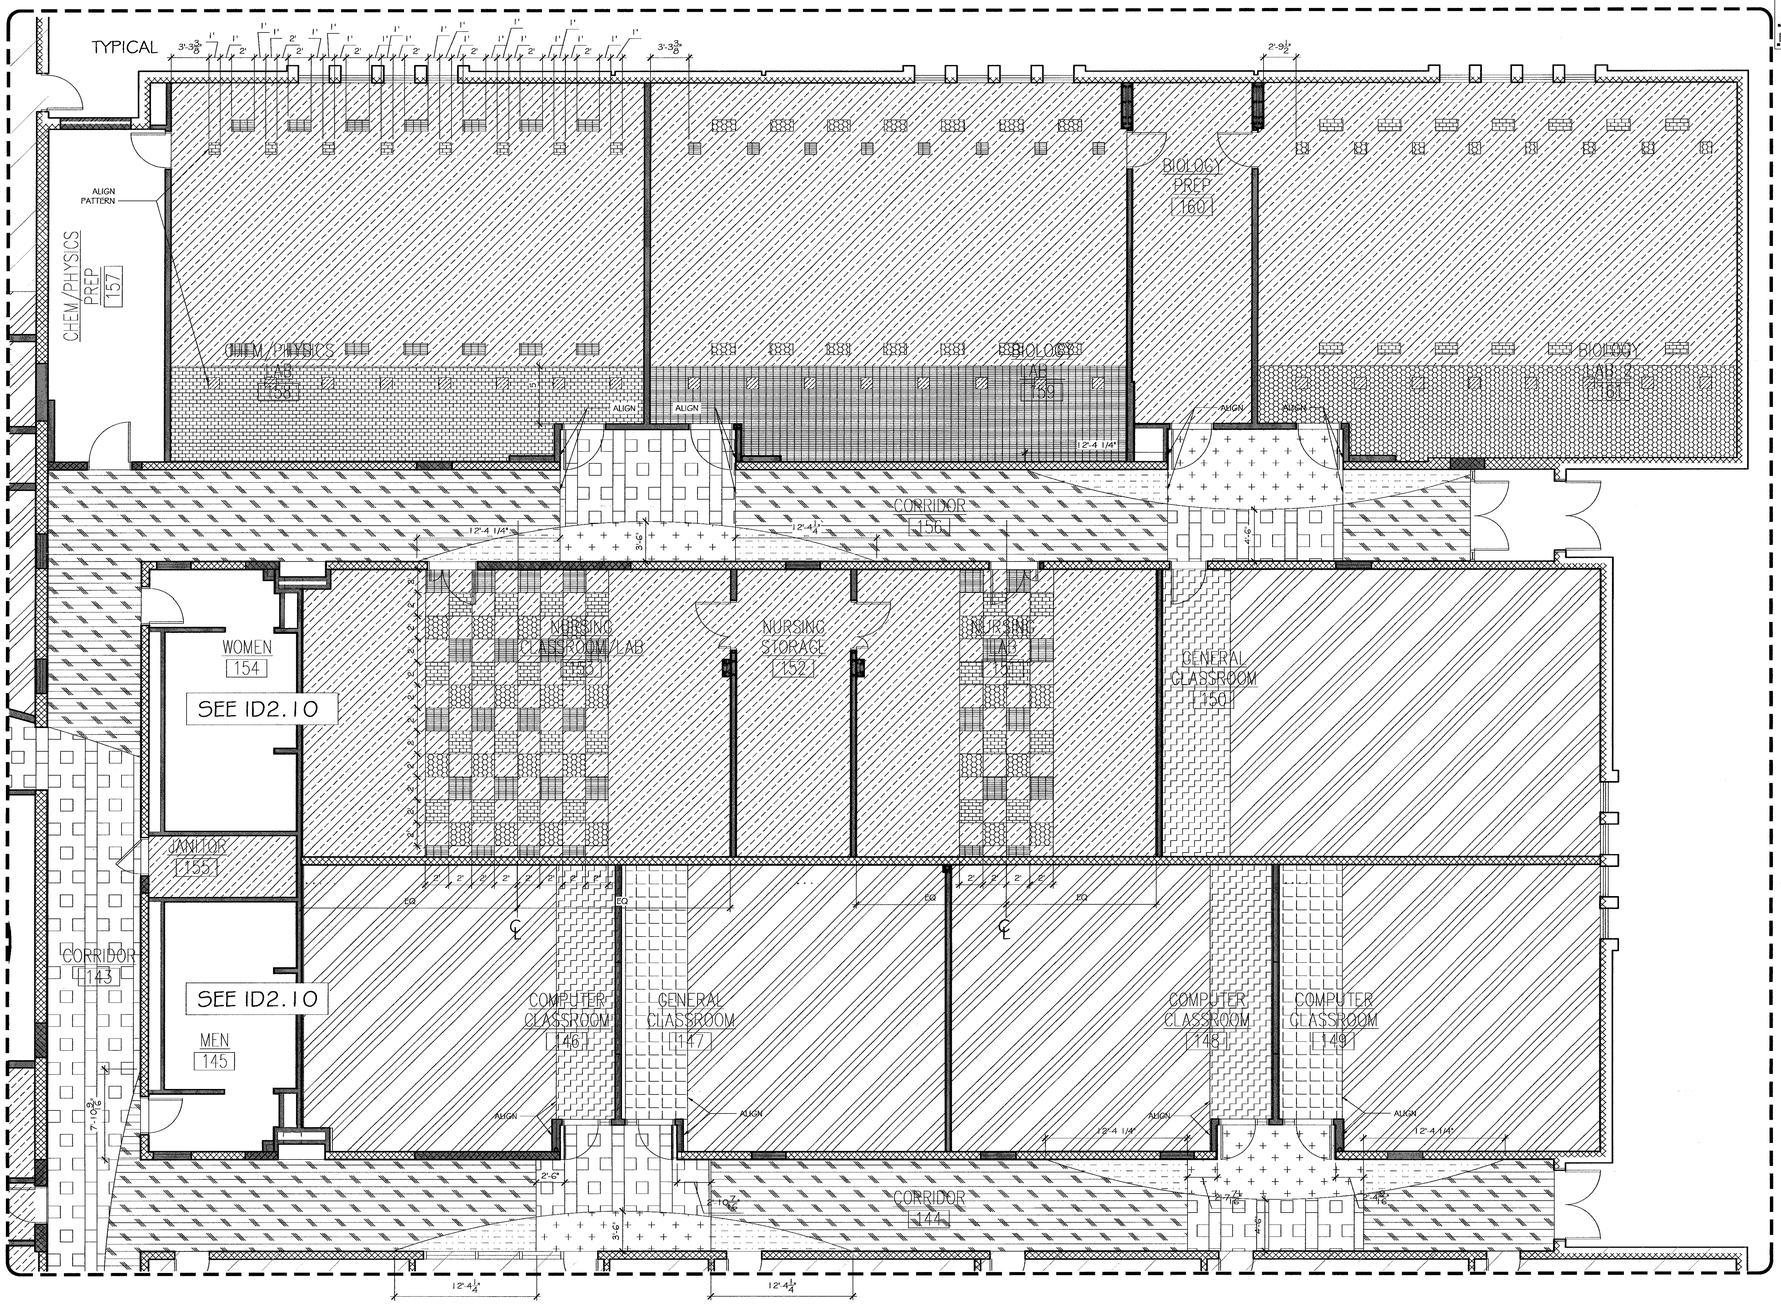

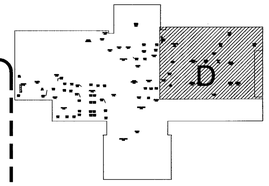

N

1 AREA D FLOOR PATTERN PLAN

ID2.3G ID2.8G SCALE: 3/16" = 1'-0"

FLOOR FINISH KEY

CPT-1	CPT-4 (ER)	LIN-1	LIN-3	VCT-2
CPT-2	CPT-5	LIN-2	LIN-4	VCT-3
CPT-3			VCT-1	VCT-4

nbj ARCHITECTURE
A Professional Limited Company
GROVE PARK SQUARE
11537-B NUCKOLS ROAD
Richmond, Virginia 23059
(804) 273-9811 Fax: (804) 273-9843

RAPPAHANNOCK COMMUNITY COLLEGE
CAMPUS RENOVATIONS
WARSAW + GLENNS, VIRGINIA
PC: 260-17712

GLENNS CAMPUS
AREA D FLOOR PATTERN PLAN

Date: MAY. 11, 2010

REVISIONS

NO.	DATE

COMMONWEALTH OF VIRGINIA
STEPHEN FLOYD
Lic. No. 0401010947
5/13/2010
ARCHITECT

KSA
Interior Design
Post Office Box 2125
Glen Allen, VA 23058
p: 804.527.0131
f: 804.527.0623
ksainteriors@com

Sheet
ID2.8G

File Number
09004-GLENNS-SHT-CDSE